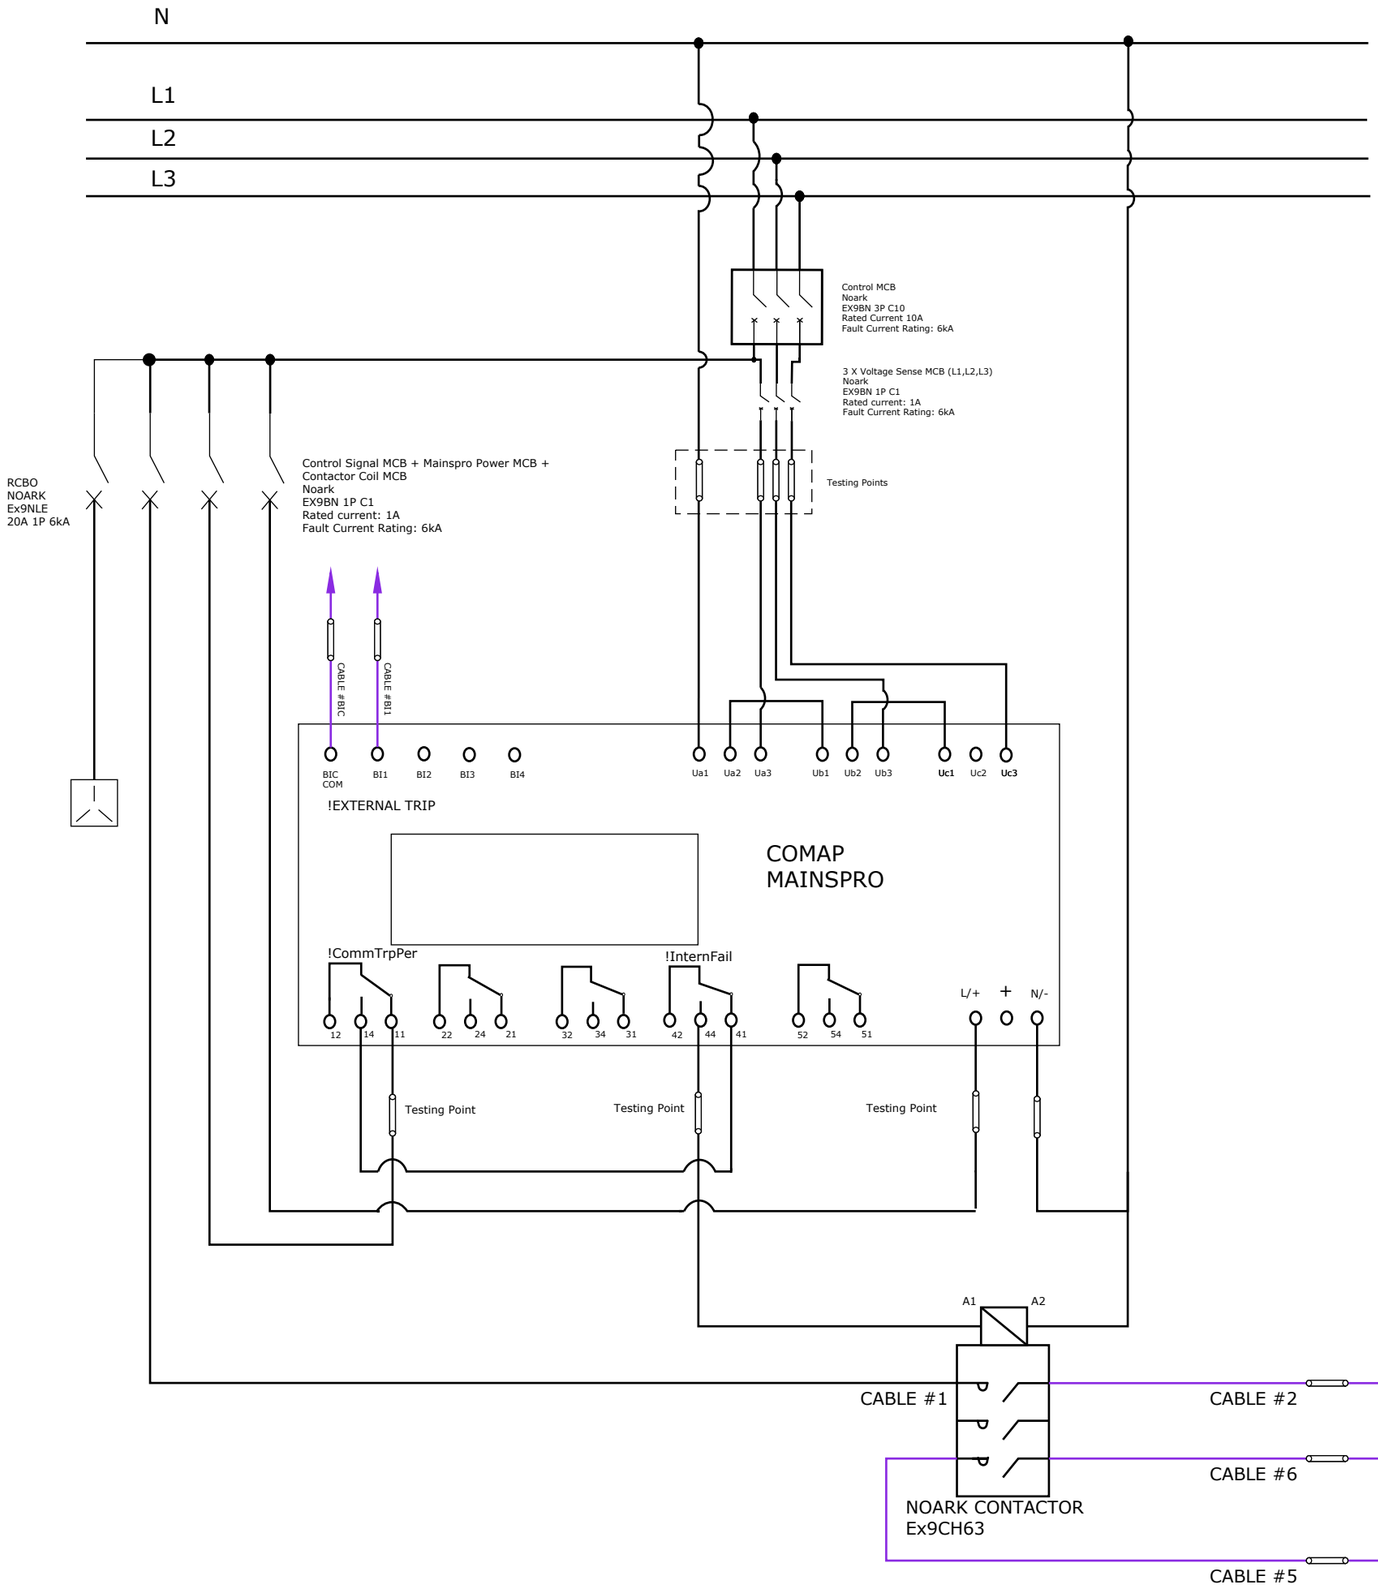

Noark

CONSULTANT

CLIENTS

DRAW BY

PROJECT

SHEET TITLE

SHEET NAME

NOTES

1. All works shall comply with; AS3000, AS3008, AS61439 AS5033, AS4777, CEC Guidelines, Supply Authority Service & Installation Rules and local authority guidelines.

2. Ensure system is labelled to AS5033, AS4777.1, CEC guidelines and relevant state requirements.

3. POC design and material supply should be inline with connection agreement.

☑ FOR CONSTRUCTION

☐ PROGRESS DRAWING

DD/MM/YY	REMARKS
1	
2	
3	
REVIEW	DS
APPROVAL	

REVISION

V 1.3

A3 PAGE 1